DRAWING NO. 31-128M

DATE	SYM	REVISION	DR

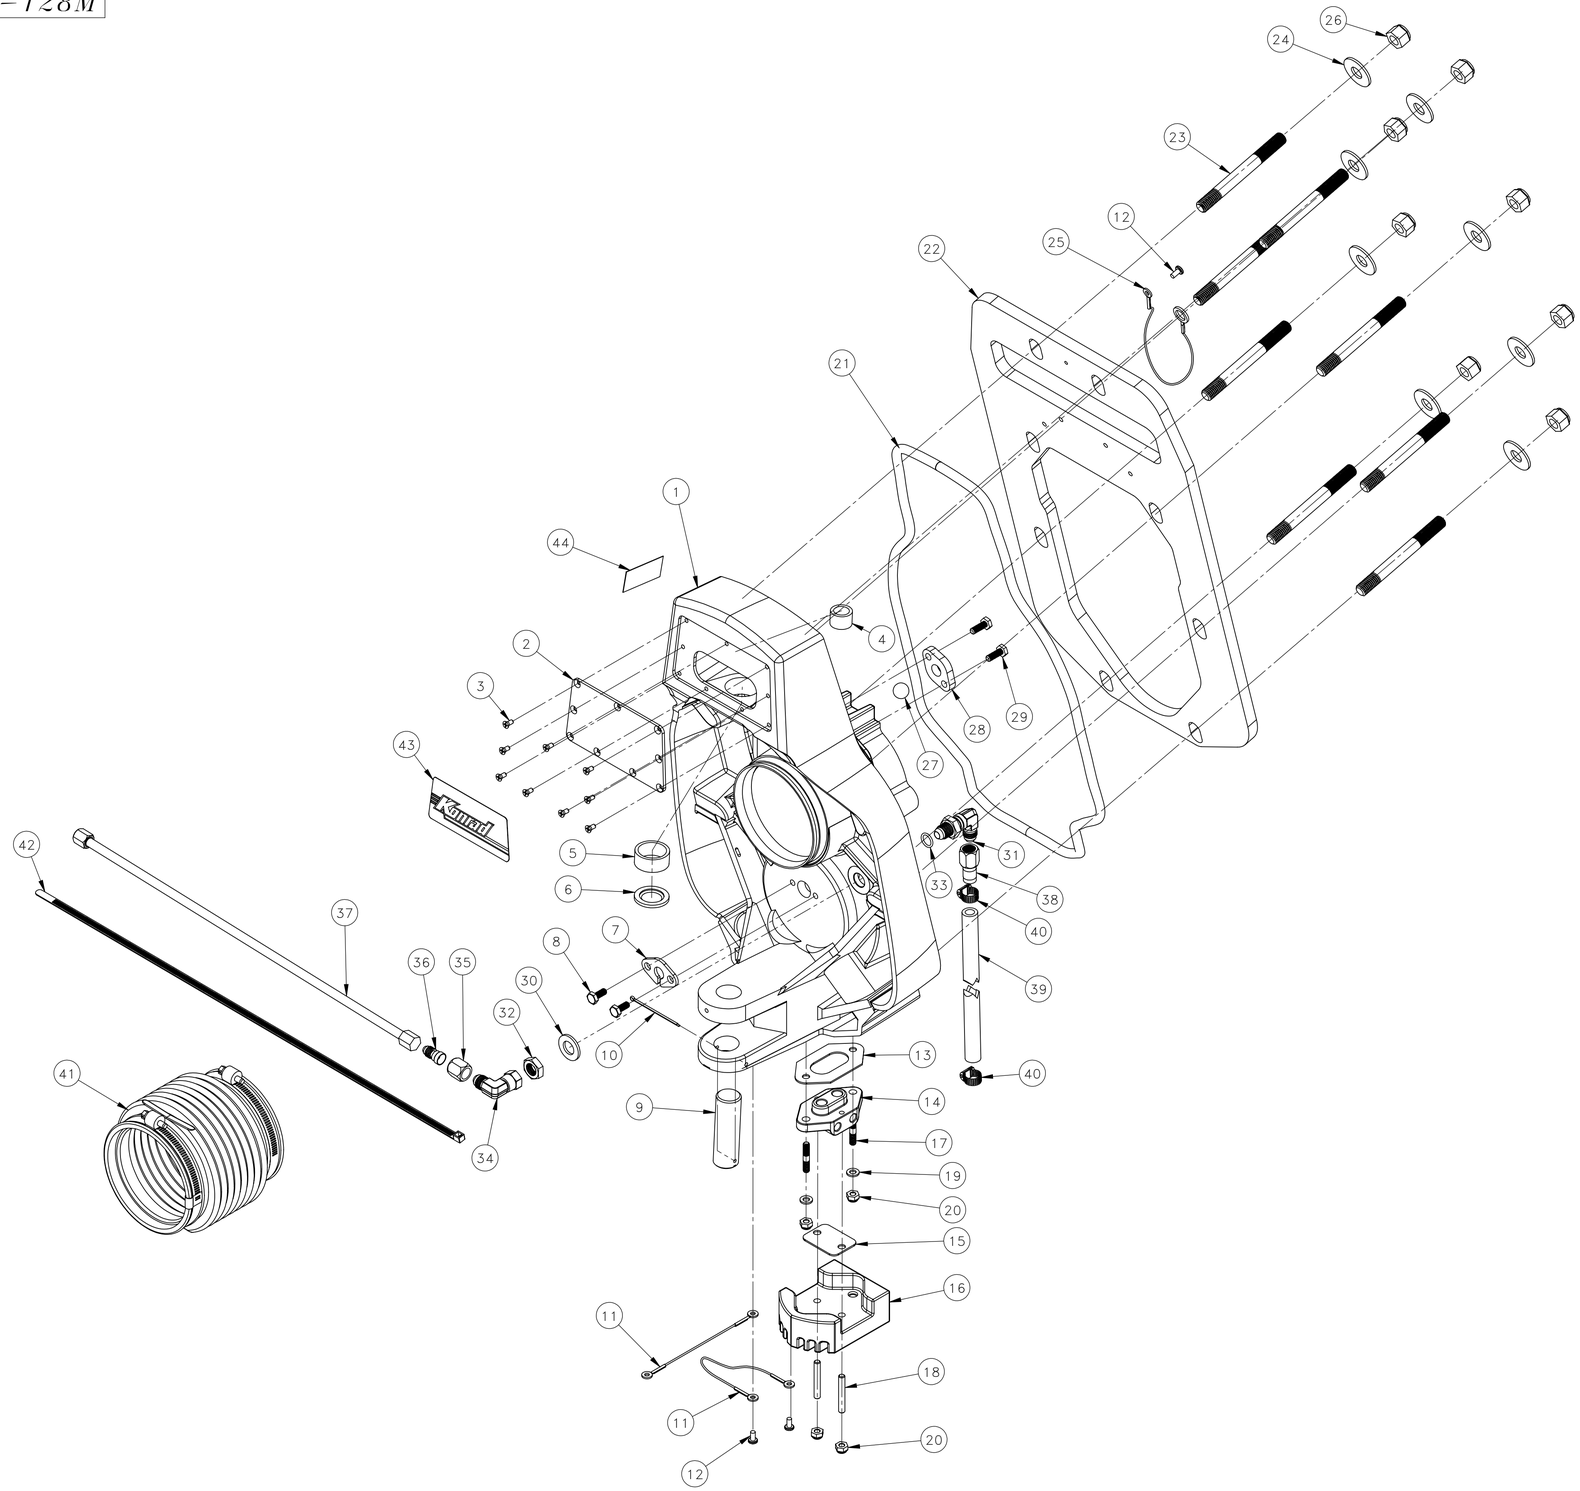

* THIS IS A STANDARD CONFIGURATION FOR A TRANSOM THICKNESS OF 1 3/4" – 2 3/8". IF DIFFERENT, PLEASE PROVIDE CONFIGURATION AND TRANSOM THICKNESS

ITEM NO.	PART NO.	DESCRIPTION	QTY.
44	13-162	STICKER, SERIAL NUMBER	1
43	10-555	KONRAD DECAL, GIMBAL HOUSING	1
42	13-210	TIE, CABLE, HEAVY DUTY	1
41	10-230	BELLOW	1
40	10-322	CLAMP, HOSE	2
39	13-130	HOSE, RESERVOIR 600 SERIES	1
38	11-917	HOSE FITTING, FEMALE SWIVEL	1
37	30-938	HOSE, 600 SERIES UPPER TO TRANSOM ASS'Y	1
36	13-234	FITTING, ADAPTER	1
35	13-235	FITTING, ADAPTER	1
34	11-948	FITTING, 90°, S.S.	1
33	11-947	O-RING	1
32	11-946	NUT, BULKHEAD, S.S.	1
31	11-890	FITTING, BULKHEAD, 90°, S.S.	1
30	11-789	WASHER, S.S.	1
29	10-324	H.H.C.S.	2
28	10-221	COVER	1
27	11-208	BALL, RUBBER	1
26	10-334	NUT, NYLOCK, BRS	8
25	30-906	CABLE, CONTINUITY	1
24	10-584	FLAT WASHER	8
* 23	10-251	STUD	8
22	10-357	TRANSOM PLATE	1
21	10-392	FOAM GASKET	1
20	10-333	NUT, NYLOCK, BRS	4
19	10-343	FLAT WASHER, S.S.	2
18	10-468	STUD	2
17	10-253	STUD	2
16	10-456	ANODE, GIMBAL ASS'Y	1
15	11-285	GASKET, ANODE	1
14	10-331	CONNECTOR	1
13	10-330	GASKET	1
12	10-479	SCREW, SELF TAPPING	3
11	30-907	CABLE, CONTINUITY	2
10	10-321	COTTER PIN	1
9	10-215	PIN	1
8	10-320	H.H.C.S.	2
7	10-225	PLATE, WIRE	1
6	10-431	SEAL	1
5	10-382	PLAIN BEARING	1
4	10-381	PLAIN BEARING	1
3	10-409	F.H.C.S.	9
2	10-406	PLATE, COVER	1
1	20-100	HOUSING, GIMBAL	1

THIS DOCUMENT AND THE INFORMATION CONTAINED HEREIN IS CONFIDENTIAL AND PROPRIETARY PROPERTY AND MUST NOT BE USED, REPRODUCED, OR ITS CONTENT DISCLOSED, IN WHOLE OR IN PART, WITHOUT PRIOR WRITTEN CONSENT OF KONRAD MARINE.
(C) COPYRIGHT 2004 KONRAD MARINE
ALL RIGHTS RESERVED.
DO NOT SCALE DRAWING

WEIGHT: 36.61 LBS

NEXT ASS'Y

TOLERANCE: .X ± .020 | .XX ± .010 | .XXX ± .005

Konrad

MAT'L:

SCALE: 1:3

DRAWN BY: SC

APP.BY:

TITLE: *GIMBAL HOUSING ASS'Y, 600A*

DATE: 11/15/16

DRAWING NUMBER *31-128M*